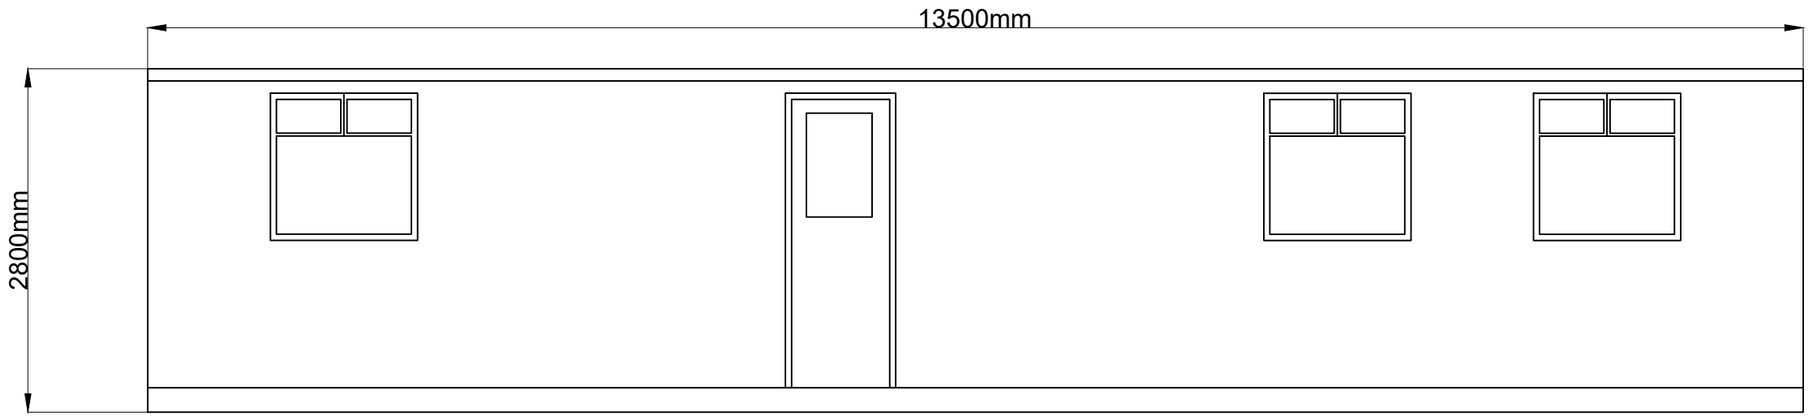

FRONT ELEVATION

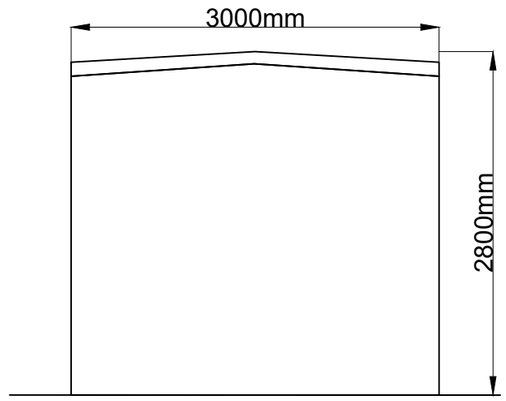

SIDE ELEVATION

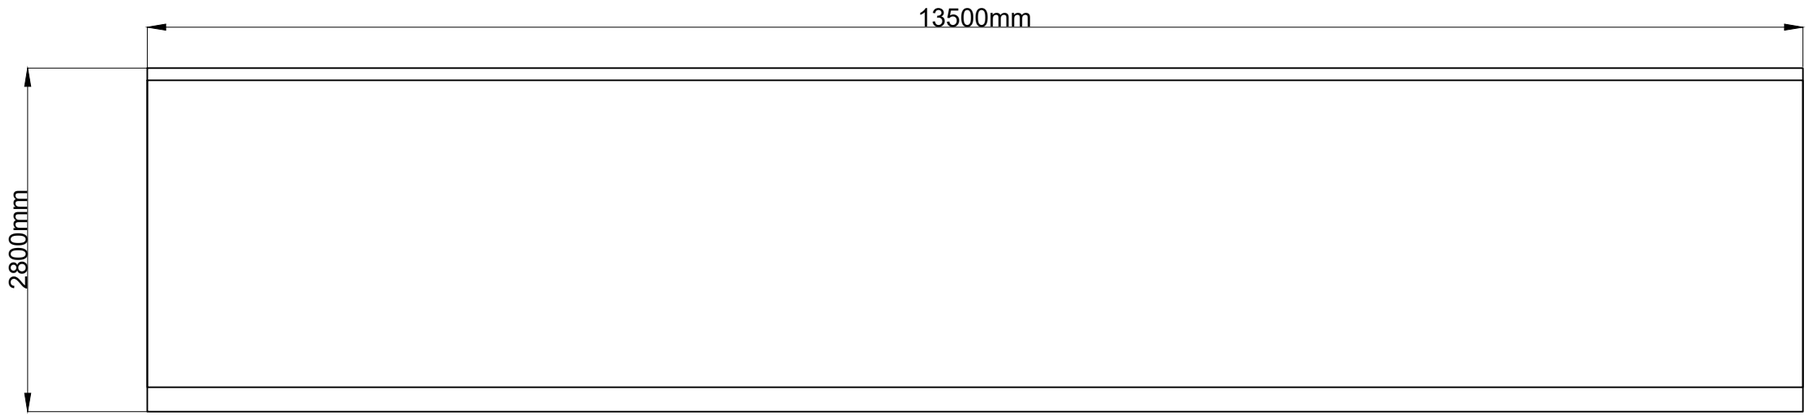

REAR ELEVATION

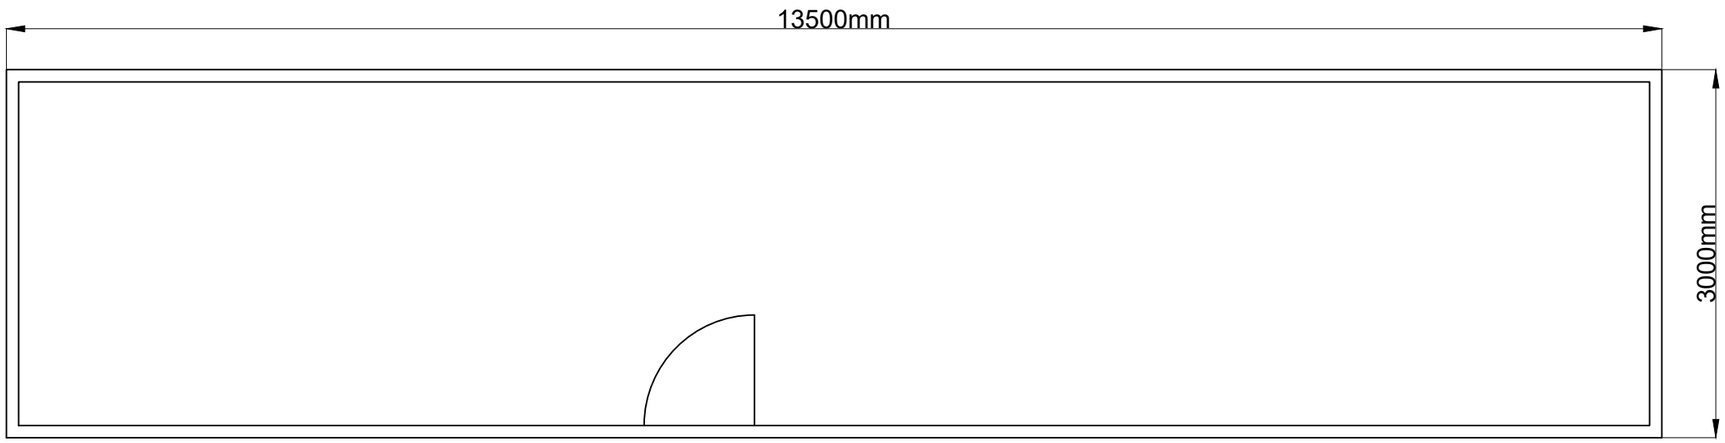

PLAN VIEW

PROJECT TITLE:
Lemanaghan Wind Farm, Co. Offaly

DRAWING TITLE:
Site Office & Staff Facilities Detail

PROJECT No.:	DRAWING No.:	SCALE:
200804	200804-30	1:50 @ A3

DRAWN BY:	CHECKED BY:	DATE:	REVISION.:
FB	GO	23.03.2026	P01

Email: info@www.mkoireland.ie /Website: www.mkoireland.ie